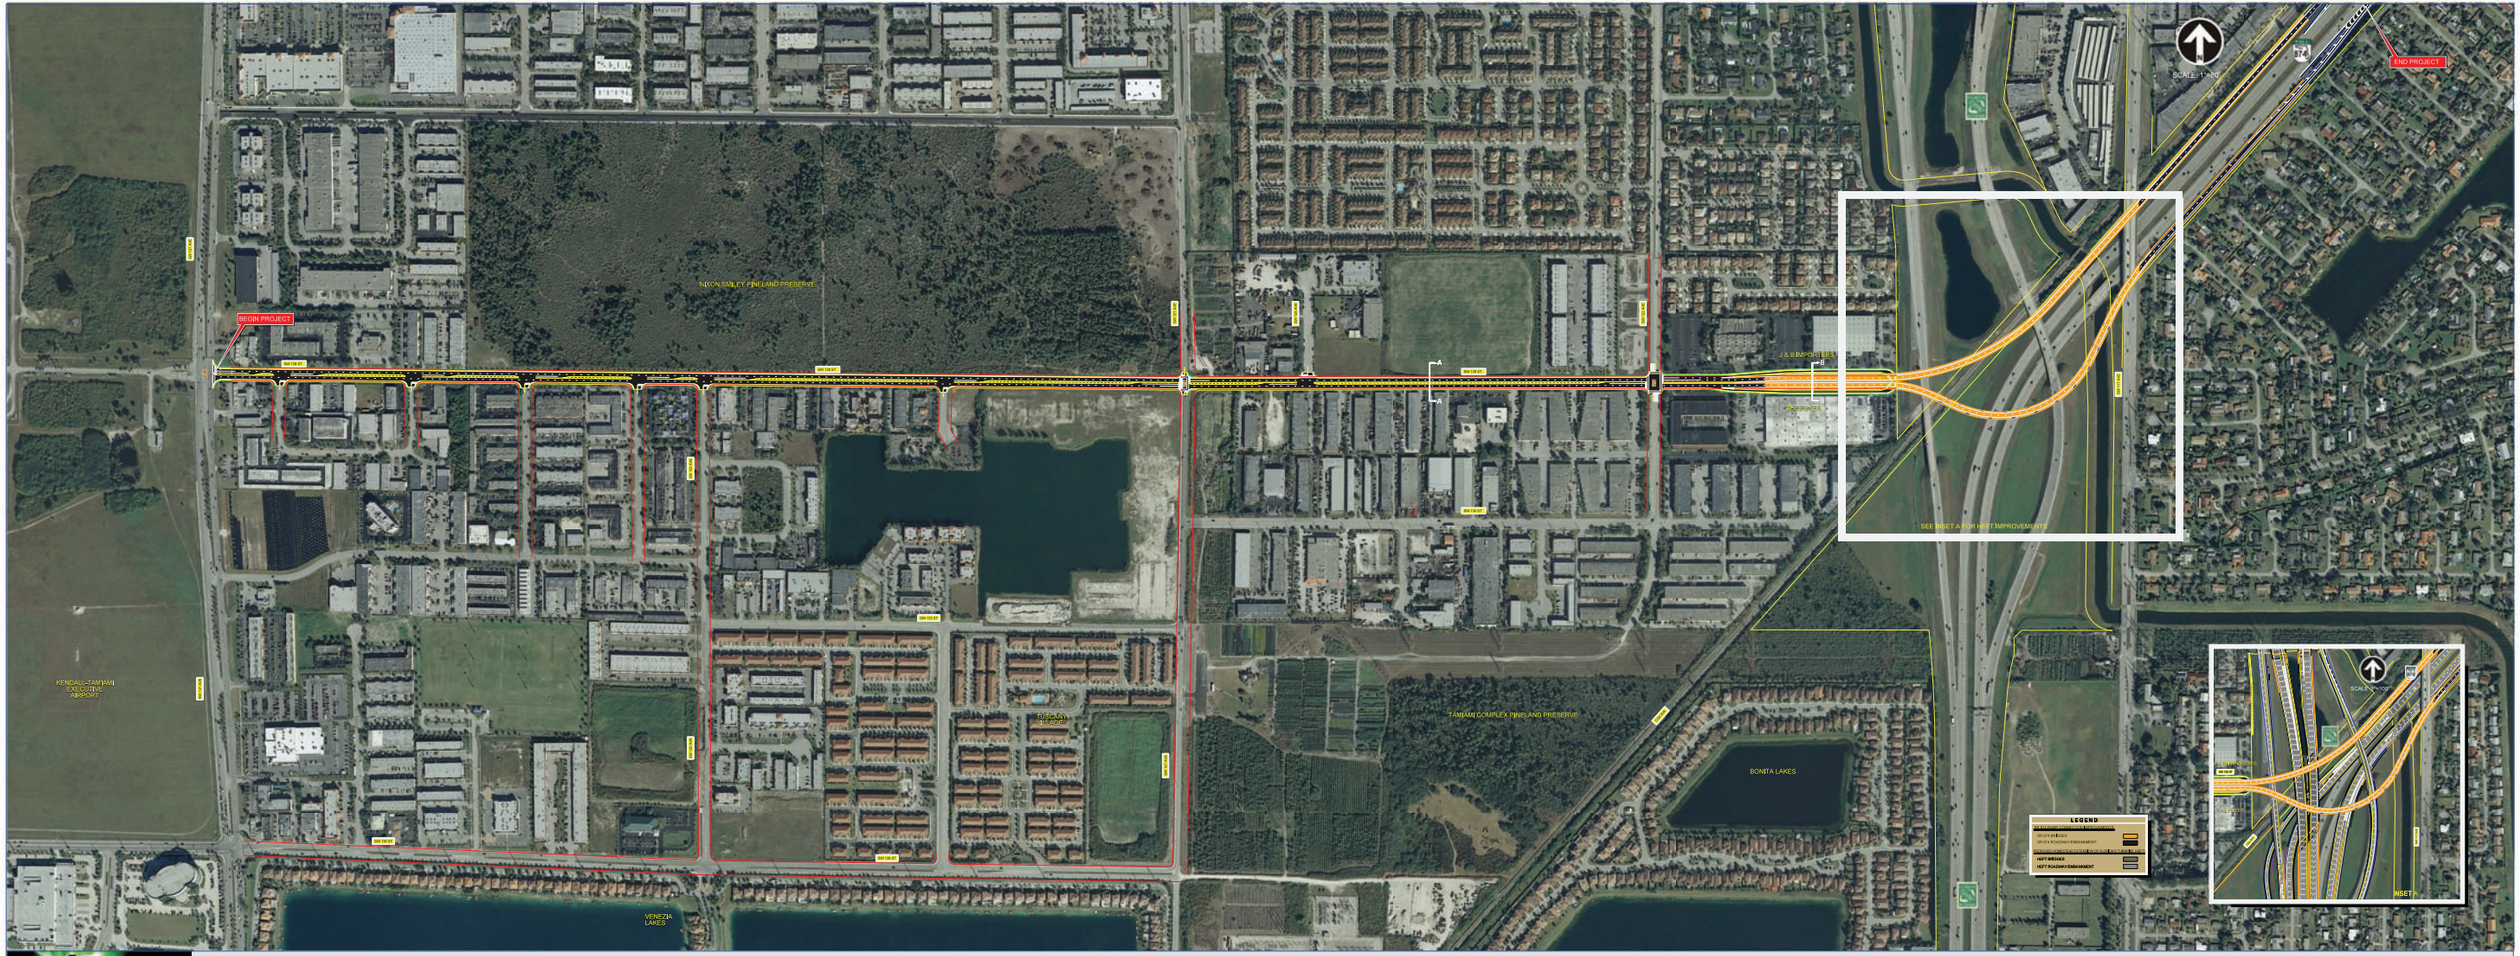


MDX MIAMI-DADE EXPRESSWAY AUTHORITY

# SR 874 RAMP CONNECTOR PD&E STUDY - CORRIDOR A